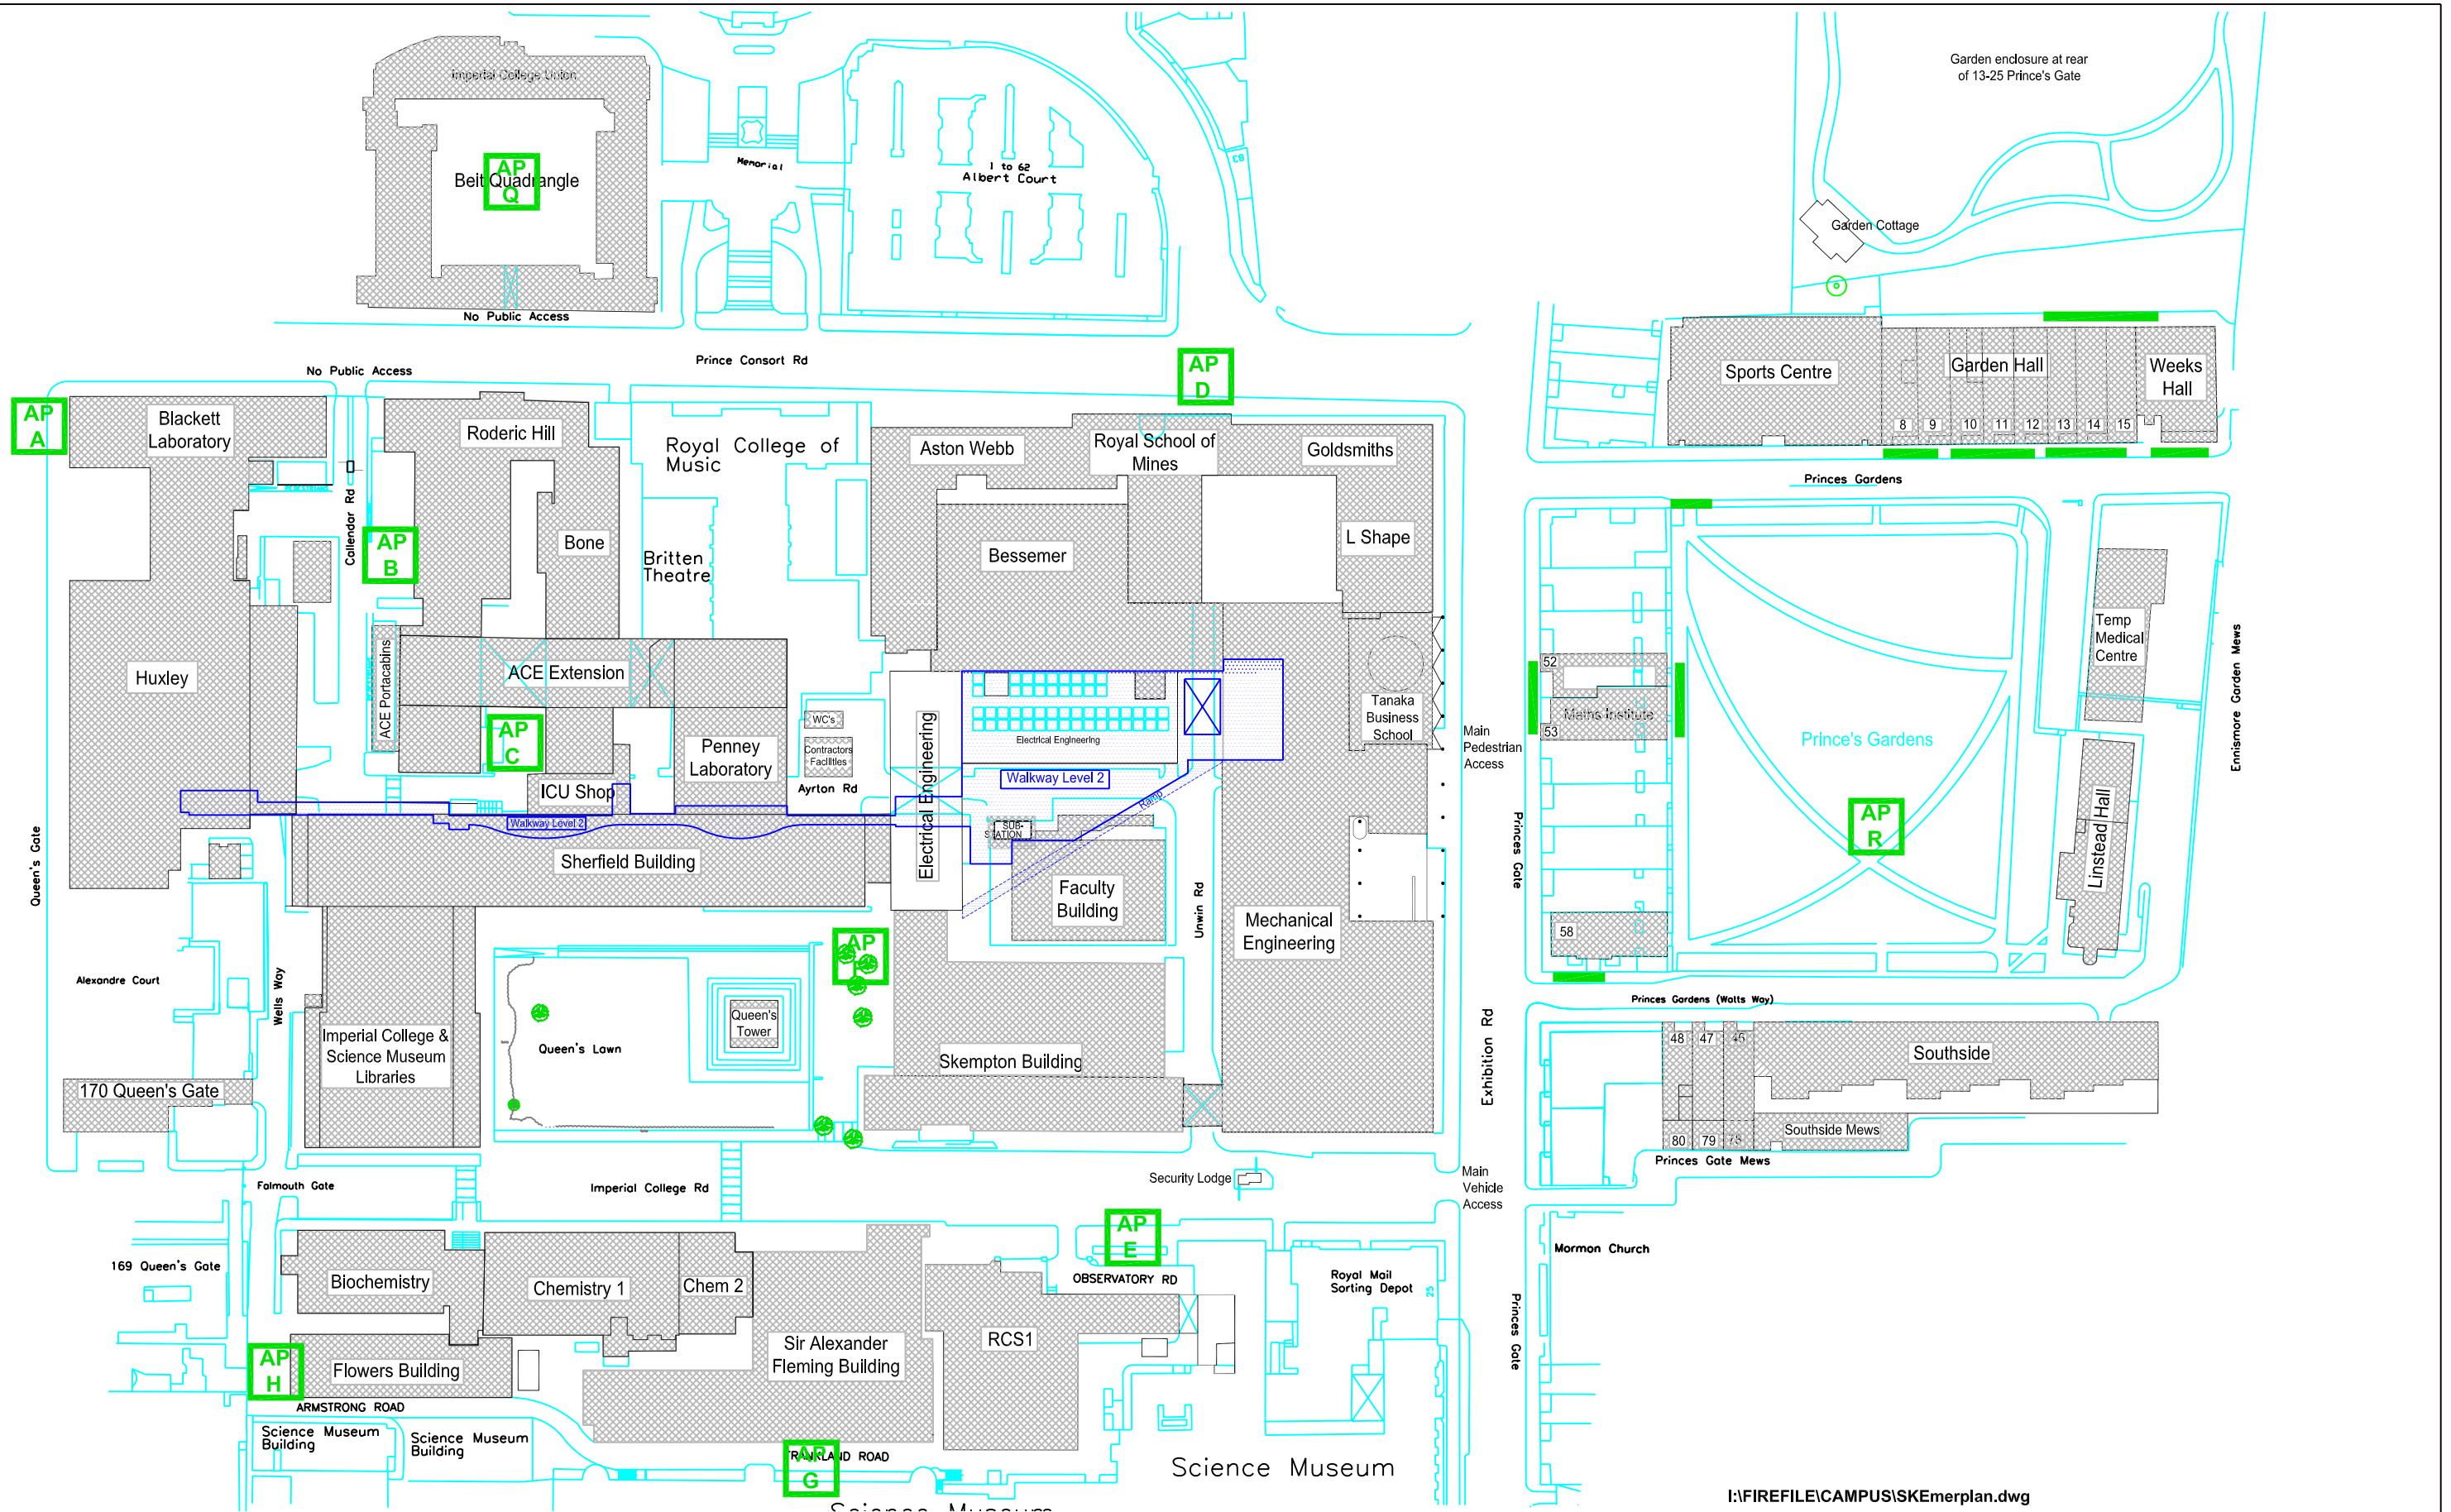

Revision	Description	Date

Imperial College London

Support Services
Estates
South Kensington Campus London SW7 2AZ
Tel: 020 7594 1707 Fax: 020 7594 8925

Project: SOUTH KENSINGTON CAMPUS			
Title: EMERGENCY ASSEMBLY POINTS			
Drawn by	Checked	File: EMG-ASSEM	
Drawing Number: EMG-ASSEM	Revision	Scale: N.T.S	
		Date: JAN 2008	